

Date: Friday, 3/17/2006 7:51:37 AM
 User: Linda Lacelle

Process Sheet

Customer : CU-DAR001 Dart Helicopters Services	Drawing Name : DUCT
Job Number : 26301	
Estimate Number : 12175	
P.O. Number : N/A	Part Number : D34761
This Issue : 3/17/2006 S.O. No. : N/A	Drawing Number : D3476 REV A
Prsht Rev. : NC	Project Number : N/A
First Issue : N/A Type : PURCHASED PARTS	Drawing Revision : A
Previous Run : N/A	Material : N/A
Written By : <u>SEE COMMENT BELOW</u>	Due Date : 3/31/2006 Qty: 1 Um: Each
Checked & Approved By : <u>SEE ABOVE USER & DATE</u>	
Comment : Est Rev:A New Issue 06-02-03 JLM	

Additional Product

Job Number:



Seq. #:	Machine Or Operation:	Description :
---------	-----------------------	---------------

1.0	PG	PURCHASING
-----	----	------------



Comment: Issue P/O:
 E-mail or Ship DXF file to vendor
 Laser cut flat pattern as per Dwg D3476
 Possible supplier: Ind. Laser
 Material release note is required.

2.0	D34761F	duct
-----	---------	------



Comment: Qty.: 1.0000 Each(s)/Unit Total: 1.0000 Each(s)
 FLANGE PLATE

3.0	PACKAGING 1	PACKAGING RESOURCE #1
-----	-------------	-----------------------



Comment: PACKAGING RESOURCE #1
 Receive & Inspect For Transit Damage
 Ensure material certification is attached

4.0	QC6	DIMENSIONAL CHECK
-----	-----	-------------------



Comment: DIMENSIONAL CHECK

5.0	SMALL FAB 1	SMALL & MEDIUM FAB RESOURCE 1
-----	-------------	-------------------------------



Comment: SMALL & MEDIUM FAB RESOURCE 1
 Fabricate by hand
 1-Deburr if necessary.
 2-Roll as per Dwg D3476

B# M19704

304/316 0.018 Sheet
 (M 304526GA) 19.5" x 3"

Dart Aerospace Ltd

W/O:		WORK ORDER CHANGES					
DATE	STEP	PROCEDURE CHANGE	By	Date	Qty	Approval Chief Eng / Prod Mgr	Approval QC Inspector

Part No: _____ PAR #: _____ Fault Category: _____ NCR: Yes No DQA: DP Date: 06/03/30
 QA: N/C Closed: _____ Date: _____

NCR:		WORK ORDER NON-CONFORMANCE (NCR)						
DATE	STEP	Description of NC Section A	Corrective Action Section B			Verification Section C	Approval Chief Eng	Approval QC Inspector
			Initial Chief Eng	Action Description Chief Eng	Sign & Date			

NOTE: Date & initial all entries

Date: Friday, 3/17/2006 7:51:37 AM
User: Linda Lacelle

Process Sheet

Customer: CU-DAR001 Dart Helicopters Services

Drawing Name: DUCT

Job Number: 26301

Part Number: D34761

Job Number:



Seq. #:

Machine Or Operation:

Description :

3-Spot weld as per Dwg D3476 and Dart QSI 018

6.0

QC5/9

WELD INSPECTION



Comment: WELD INSPECTION

06-03-29

①

7.0

PACKAGING 1

PACKAGING RESOURCE #1



Comment: PACKAGING RESOURCE #1

Identify and Stock

Location: _____

06-03-29
06/03/30 ①

①

Job Completion



06-03-30

W/O:		WORK ORDER CHANGES					
DATE	STEP	PROCEDURE CHANGE	By	Date	Qty	Approval Chief Eng / Prod Mgr	Approval QC Inspector

Part No: _____ PAR #: _____ Fault Category: _____ NCR: Yes No DQA: _____ Date: _____


QA: N/C Closed: _____ Date: _____

NCR:		WORK ORDER NON-CONFORMANCE (NCR)						
DATE	STEP	Description of NC Section A	Corrective Action Section B			Verification Section C	Approval Chief Eng	Approval QC Inspector
			Initial Chief Eng	Action Description Chief Eng	Sign & Date			



NOTE: Date & initial all entries

PRELIMINARY ISSUE

DESIGN	DRAWN BY	DART AEROSPACE LTD HAWKESBURY, ONTARIO, CANADA	
CHECKED	APPROVED	DRAWING NO. D3476	REV. A SHEET 3 OF 7
DATE 06.01.27	TITLE BLOWER MOTOR ADAPTER		SCALE 1:4

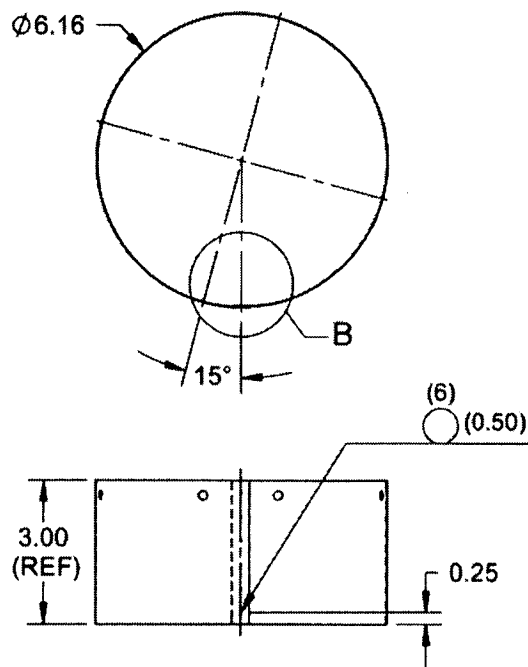

D3476-1 DUCT

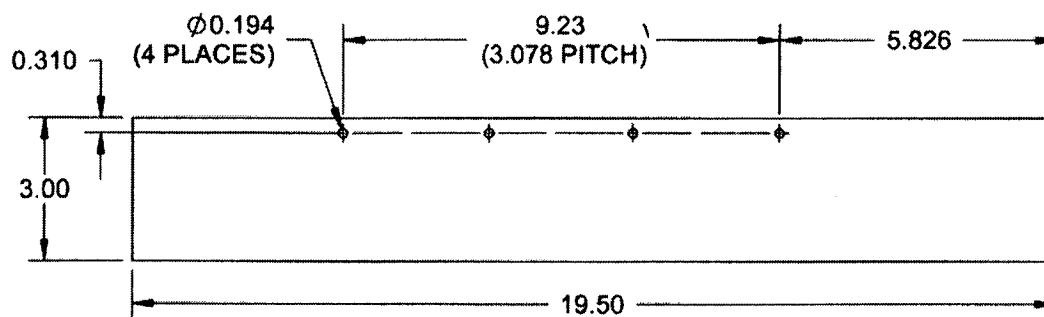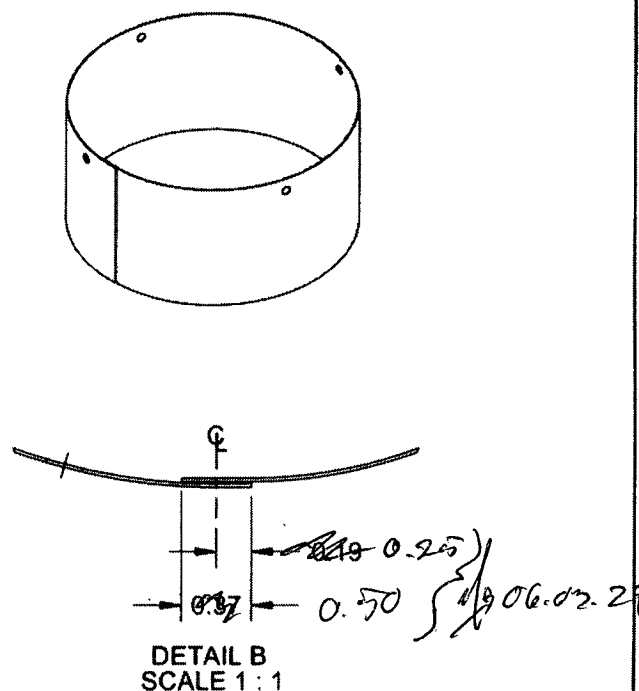

D3476-1F DUCT FLAT PATTERN

NOTES:

- 1) MATERIAL: AISI 304/316 SS SHEET PER MIL-S-5019 (ANNEALED) 2B FINISH
26 GAUGE SS (0.018 THICK)
(REF. DART SPEC. M304S26GA)
- 2) SPOT WELD PER DART QSI 004
- 3) TOLERANCES ARE PER DART QSI 018 UNLESS OTHERWISE NOTED
- 4) ALL DIMENSIONS ARE IN INCHES
- 5) BREAK ALL SHARP EDGES 0.005 TO 0.010

COPYRIGHT © 2006 BY DART AEROSPACE LTD.

THIS DOCUMENT IS PRIVATE AND CONFIDENTIAL AND IS SUPPLIED ON THE EXPRESS CONDITION THAT IT IS NOT TO BE USED FOR ANY PURPOSE OR COPIED OR COMMUNICATED TO ANY OTHER PERSON WITHOUT WRITTEN PERMISSION FROM DART AEROSPACE LTD.

Dart Aerospace Ltd

W/O:		WORK ORDER CHANGES					
DATE	STEP	PROCEDURE CHANGE	By	Date	Qty	Approval Chief Eng / Prod Mgr	Approval QC Inspector

Part No: _____ PAR #: _____ Fault Category: _____ NCR: Yes No DQA: _____ Date: _____

QA: N/C Closed: _____ Date: _____

NCR:		WORK ORDER NON-CONFORMANCE (NCR)						
DATE	STEP	Description of NC Section A	Corrective Action Section B			Verification Section C	Approval Chief Eng	Approval QC Inspector
			Initial Chief Eng	Action Description Chief Eng	Sign & Date			

NOTE: Date & initial all entries